



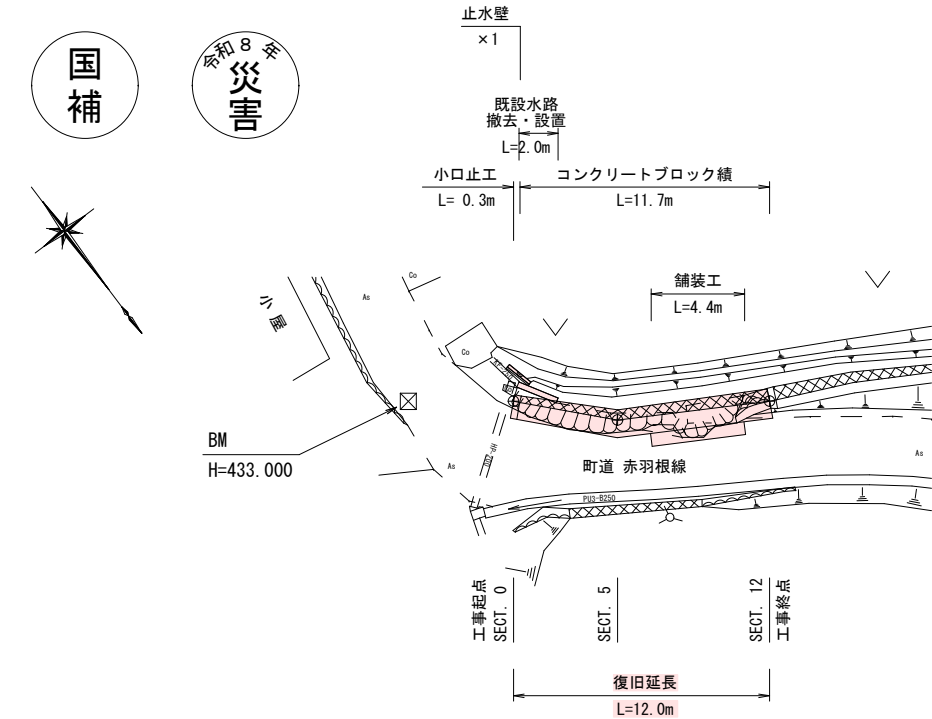

縦 断 面 図



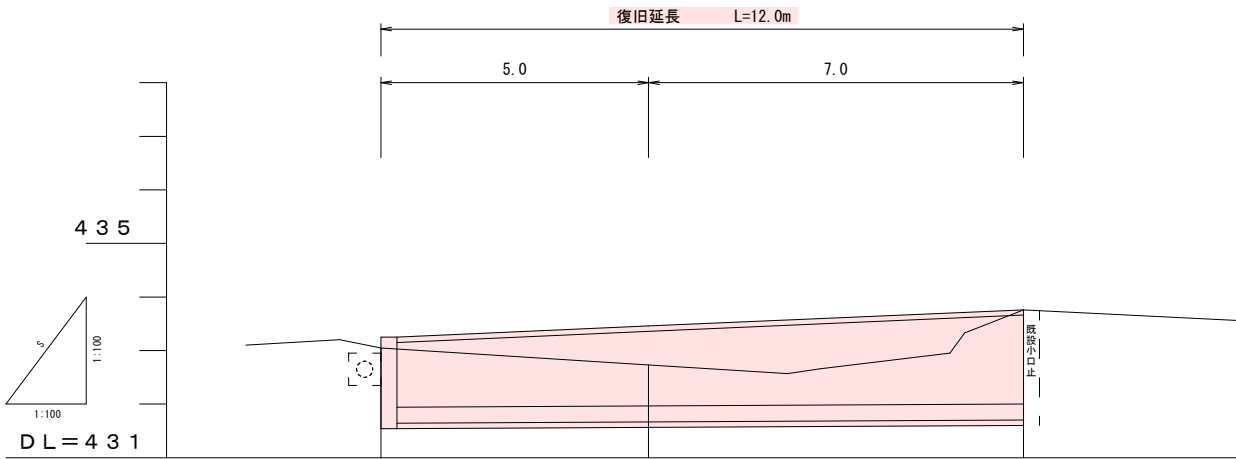


| 勾 配 図   |        |        |        |
|---------|--------|--------|--------|
| 計 画 高   | 433.25 | 433.46 | 433.76 |
| 地 盤 高   | 433.05 | 432.73 | 433.76 |
| 追 加 距 離 | 0.00   | 5.00   | 12.00  |
| 区 間 距 離 | 0.00   | 5.00   | 7.00   |
| 測 点     | ST 0   | ST 5   | ST 12  |

DL=431.00

DL=431.00

DL=431.00

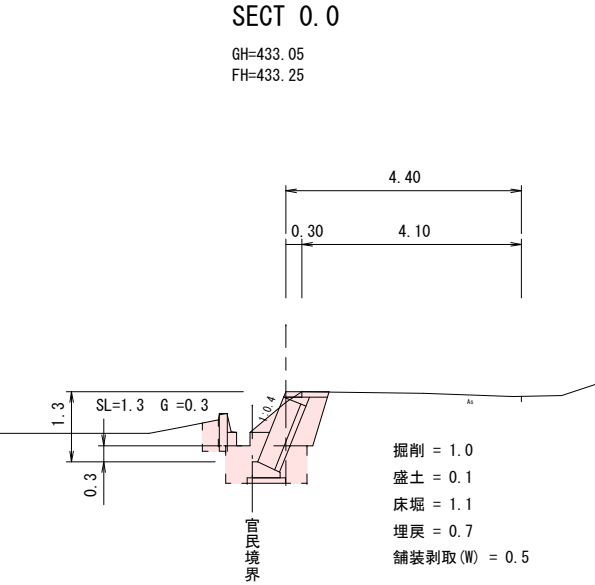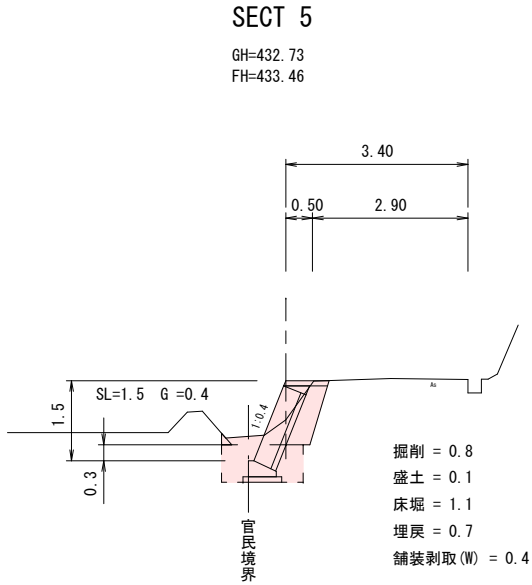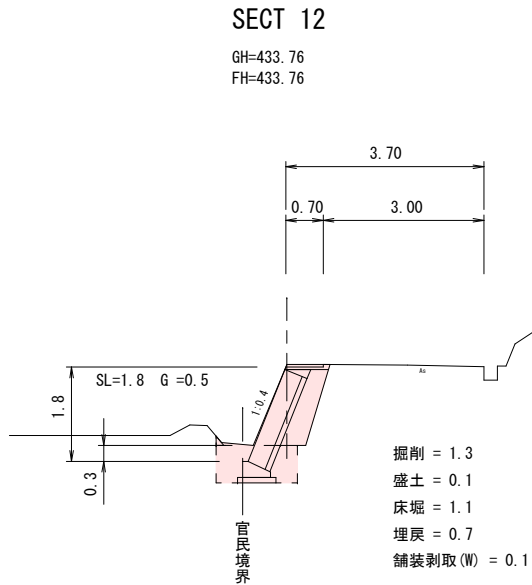

|                            |             |      |   |     |
|----------------------------|-------------|------|---|-----|
| 町道赤羽根線 (竹迫宅付近)<br>世羅郡世羅町別迫 |             |      |   |     |
| 工事名                        | 道路災害復旧工事    |      |   |     |
| 図面名                        | 設 計 図       |      |   |     |
| 年月日                        | 令和 8年 7月24日 |      |   |     |
| 縮尺                         | 別 記         | 図面番号 | 1 | ／ 2 |
| 会社名                        | 有限会社 オーミ測量  |      |   |     |
| 事業者名                       | 世羅町         |      |   |     |

展開図

1 : 1 0 0

